


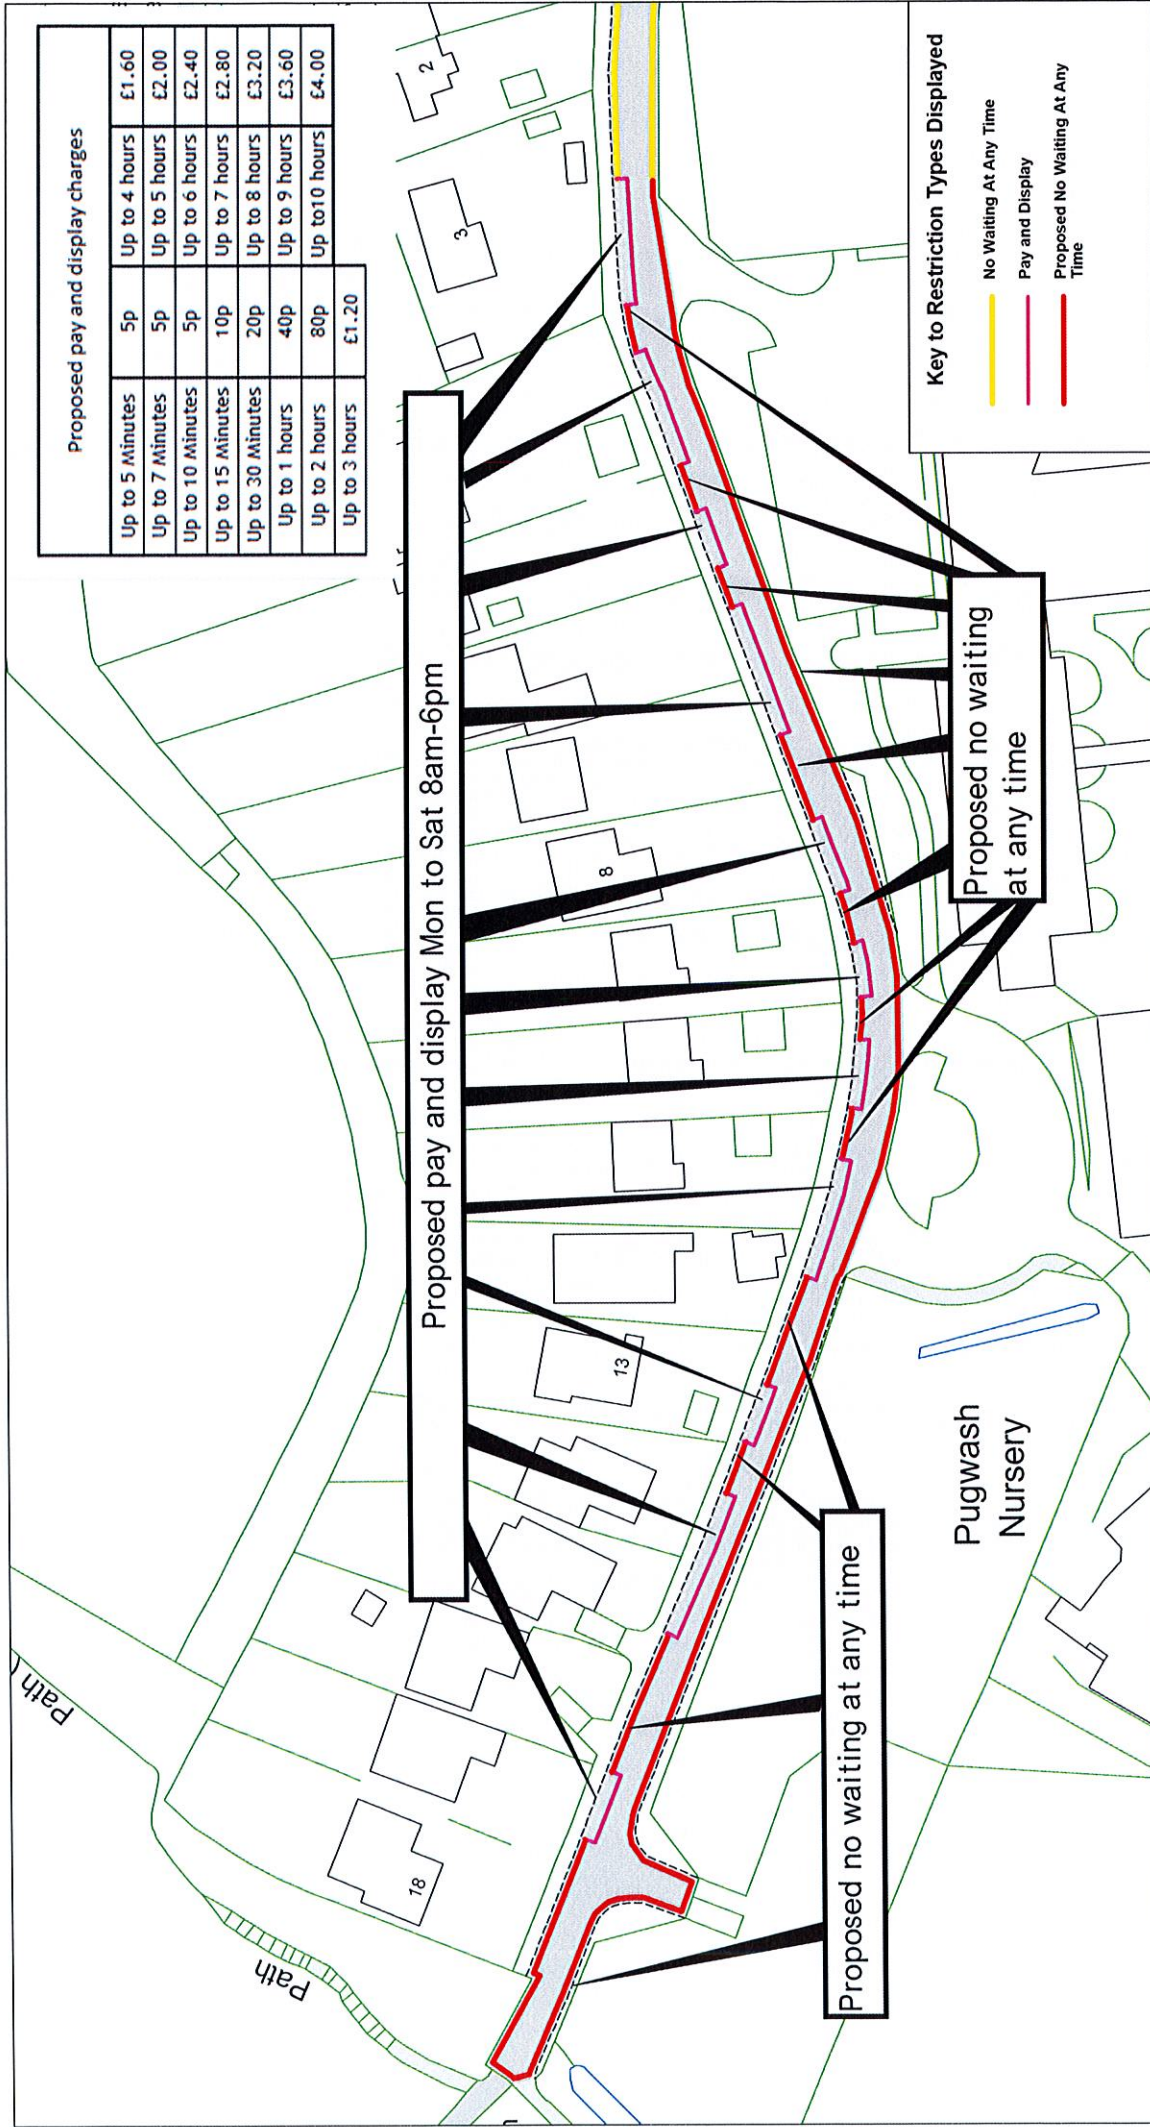

East Sussex County Council 	 Love Lane Rye	SCALE	1 : 1000
		DATE	21/06/2022
		DRAWING No.	RR22 035
		DRAWN BY	
		© Crown copyright. All rights reserved East Sussex County Council Licence No. 100019601 2022	