


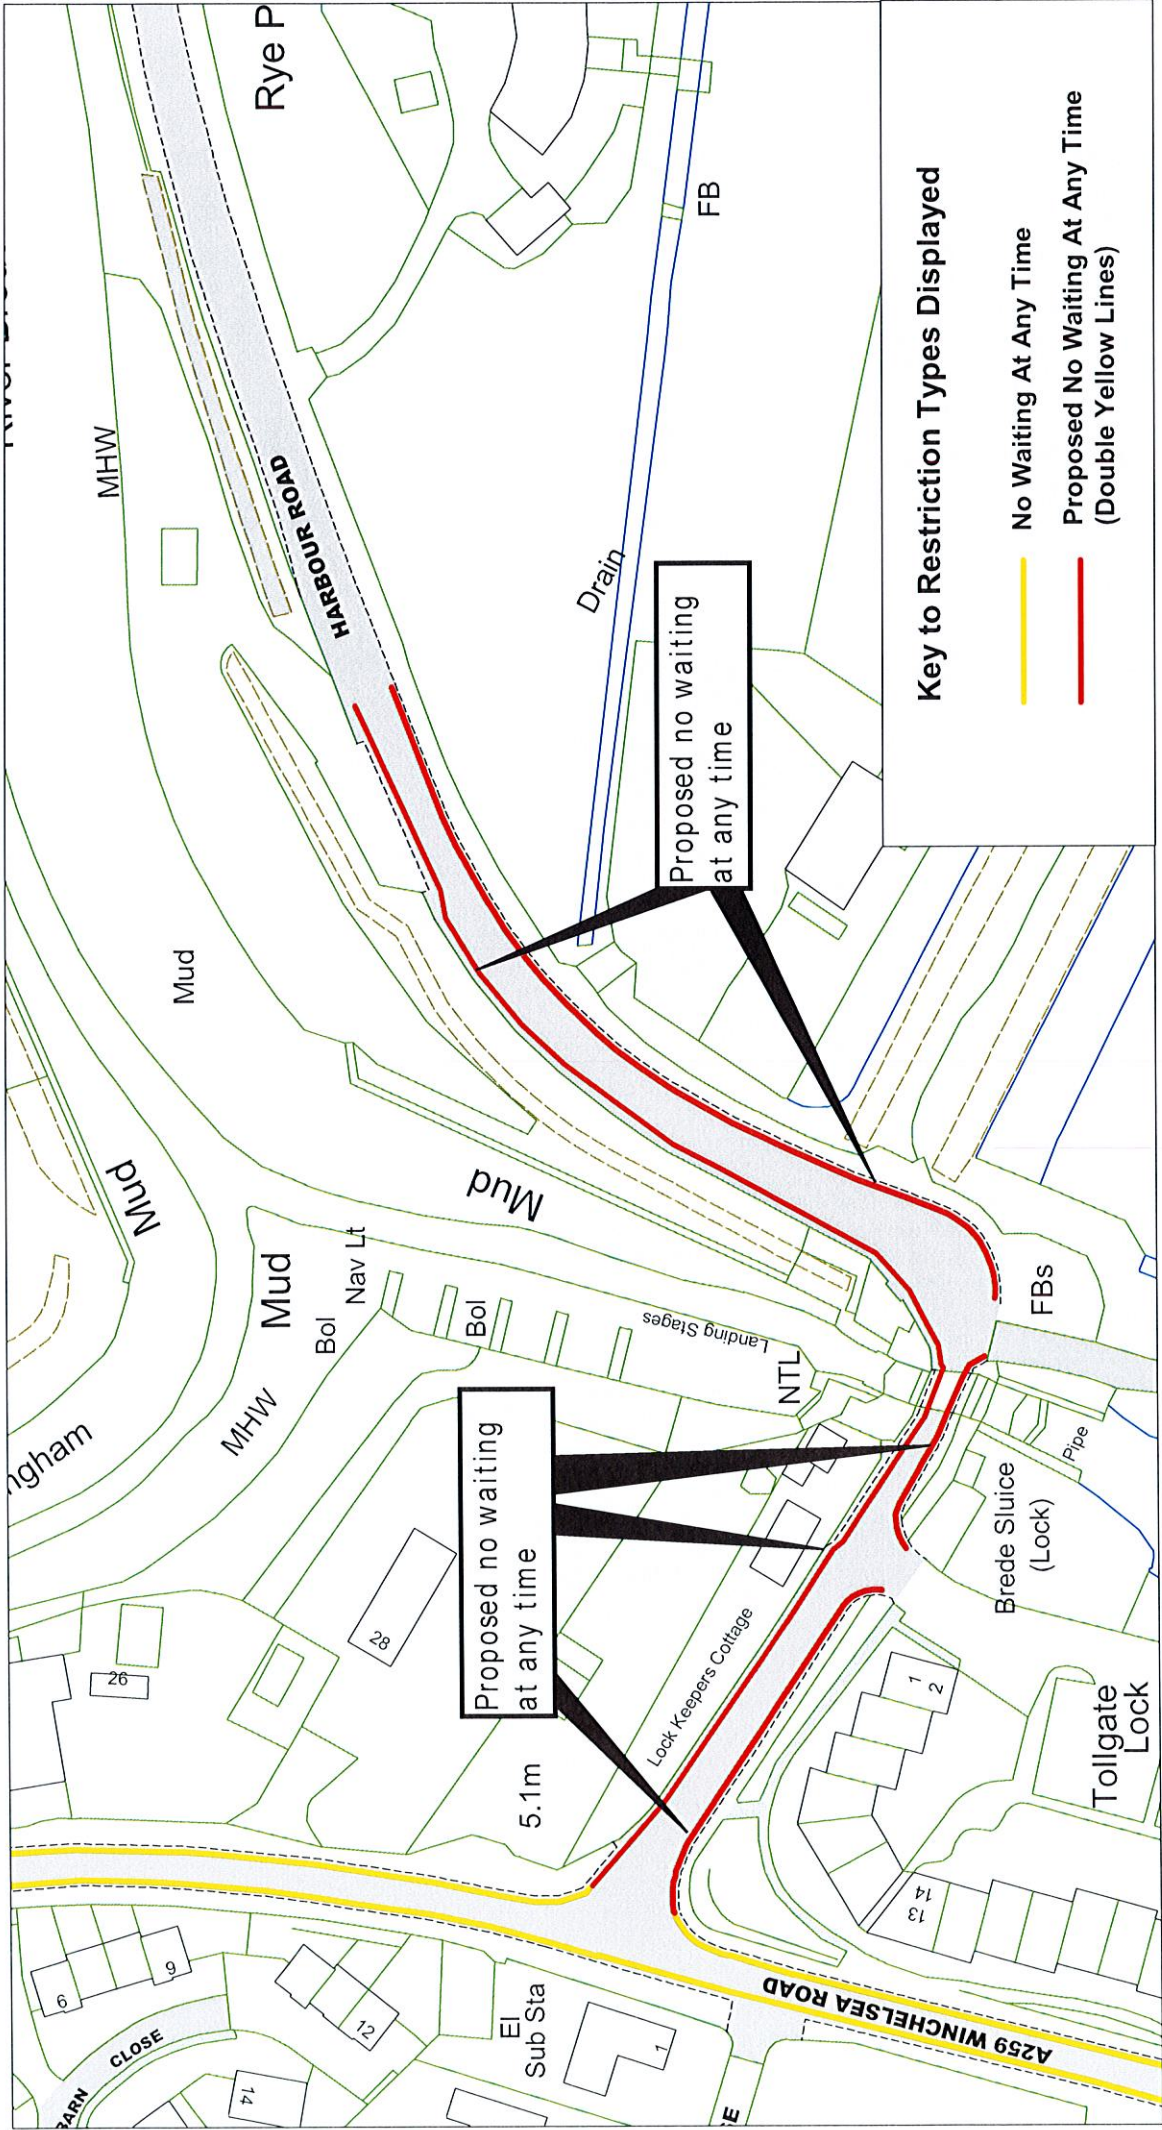

  Harbour Road, Rye			
	SCALE	1 : 1000	
	DATE	23/06/2022	
	DRAWING No.	RR22 031	
	DRAWN BY		
		© Crown copyright. All rights reserved East Sussex County Council Licence No. 100019601. 2022	