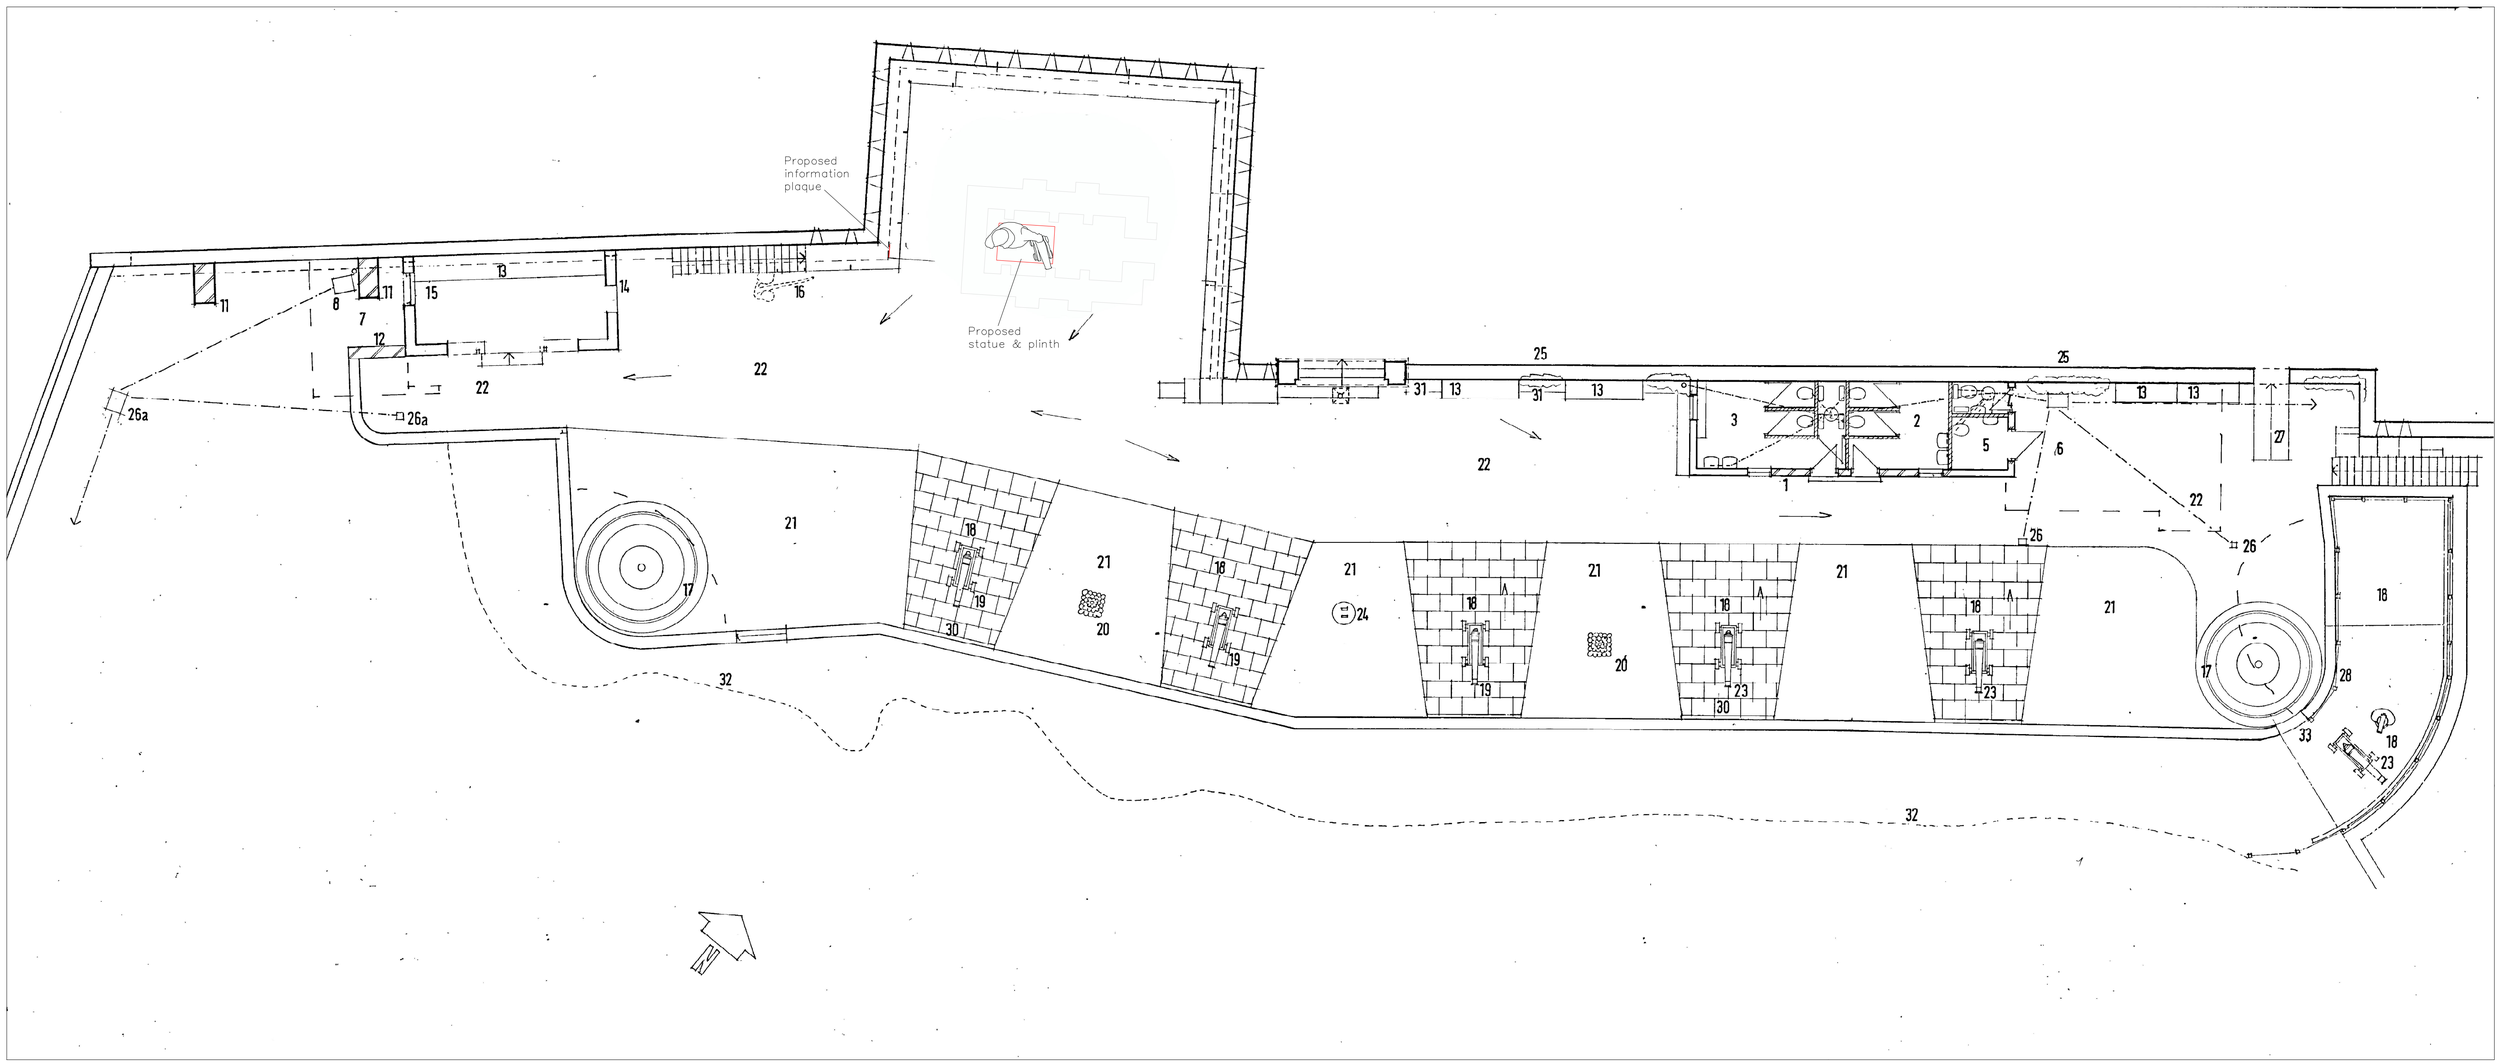



Alan Dickinson MRICS GradDiplCons(AA)
Chartered Building Surveyor.
Historic Buildings Consultant
1 The Grove, Rye. TN31 7ND
01797 225139
www.alandickinson.com

GUN GARDEN, RYE.
Proposed sculpture
for The Pugwash Statue Committee
PROPOSED
PLAN
Scale 1:100 @ A1 2278-5